


UNITS 201 + 202 • THE DENTAL CLINIC

120.00 m² · 1,292 sq ft · example layout · areas from the architect's unit dimensions; partitions, doors and plumbing to be confirmed on site

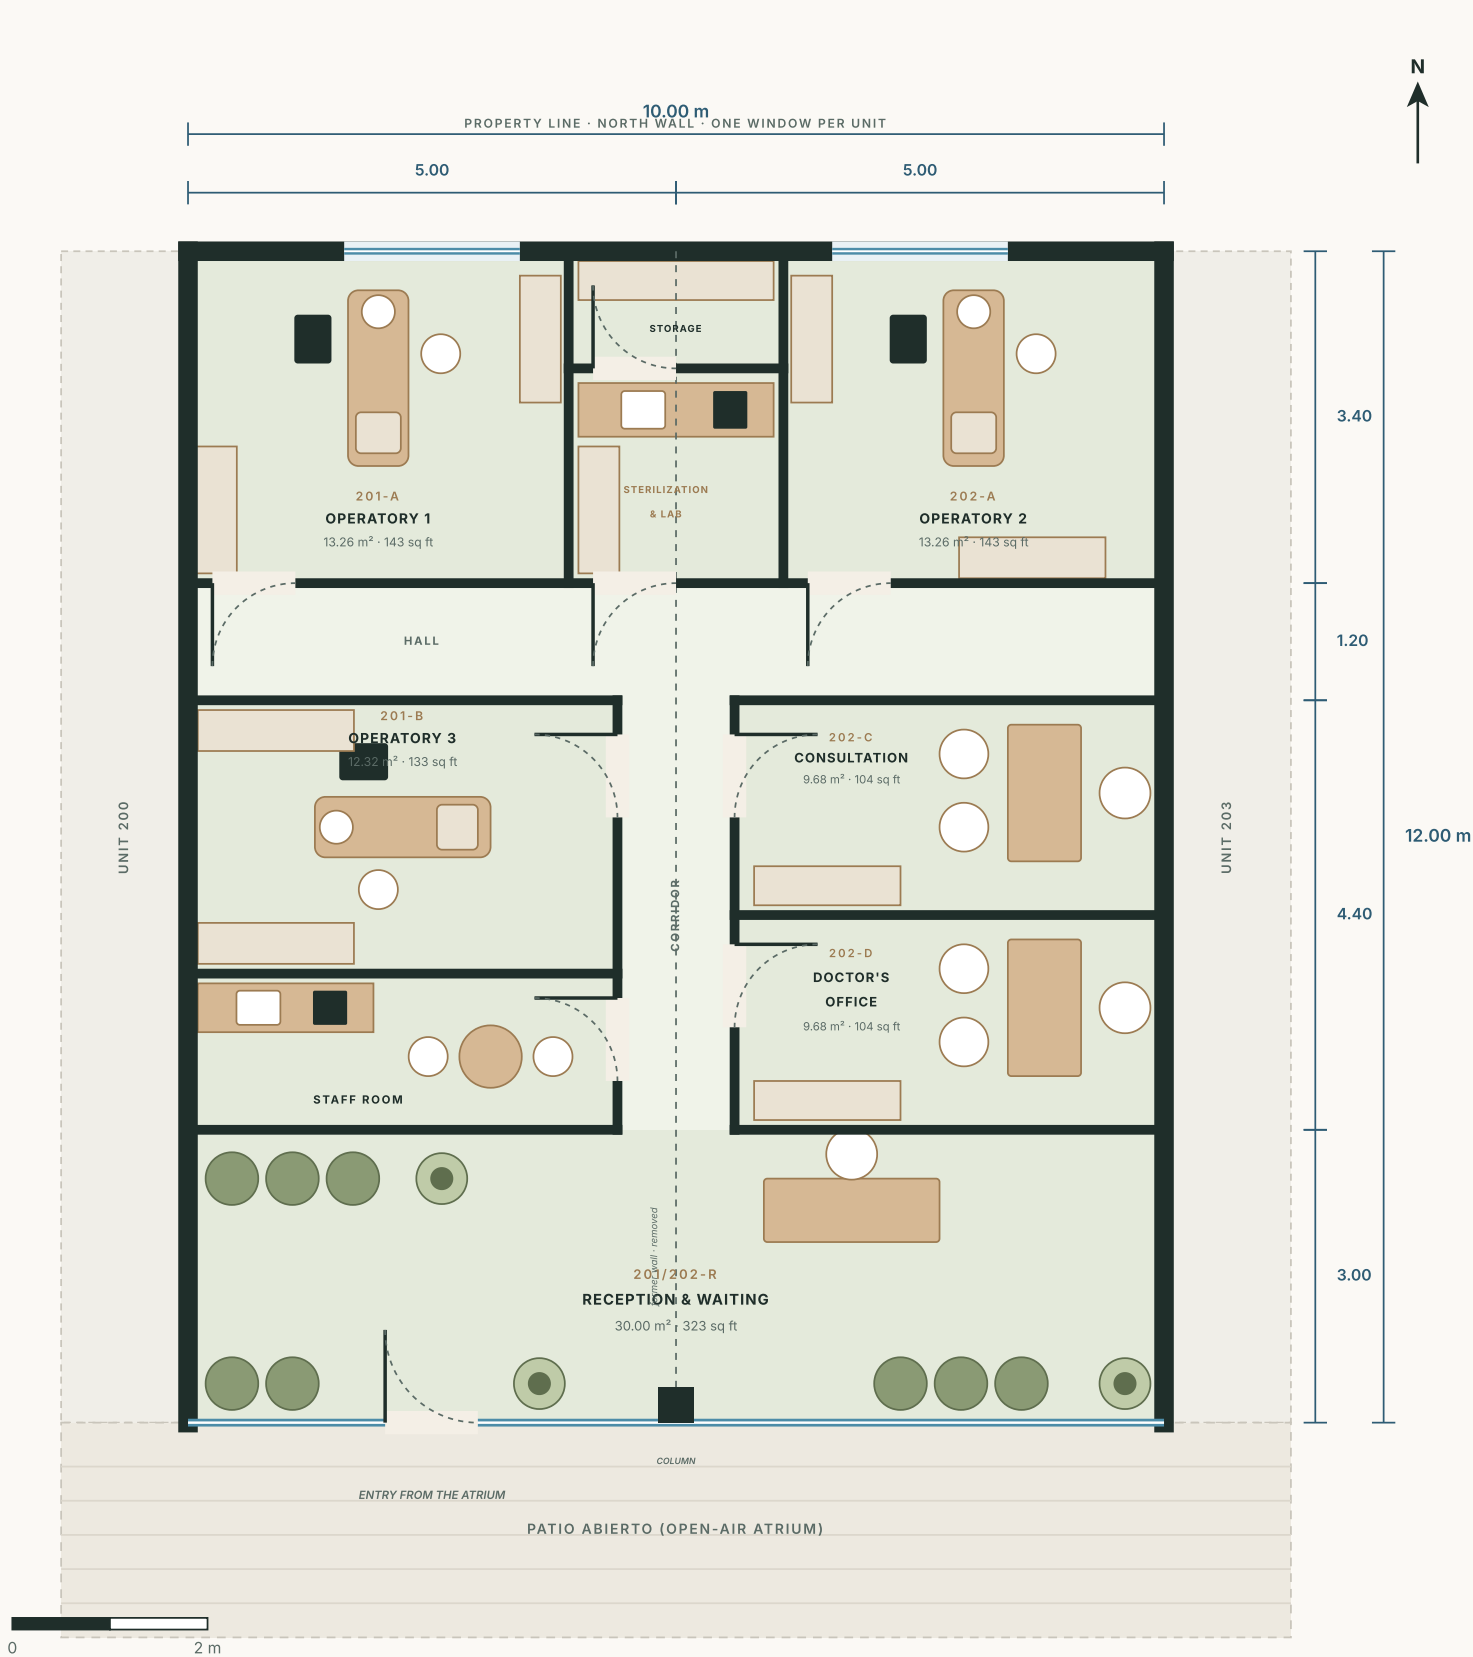


UNIT 200 • THE DENTAL PRACTICE

60.00 m² • 646 sq ft • example layout • areas from the architect's unit dimensions; partitions, doors and plumbing to be confirmed on site




LEVEL 2 · KEY PLAN — NORTH ROW (other units not shown)

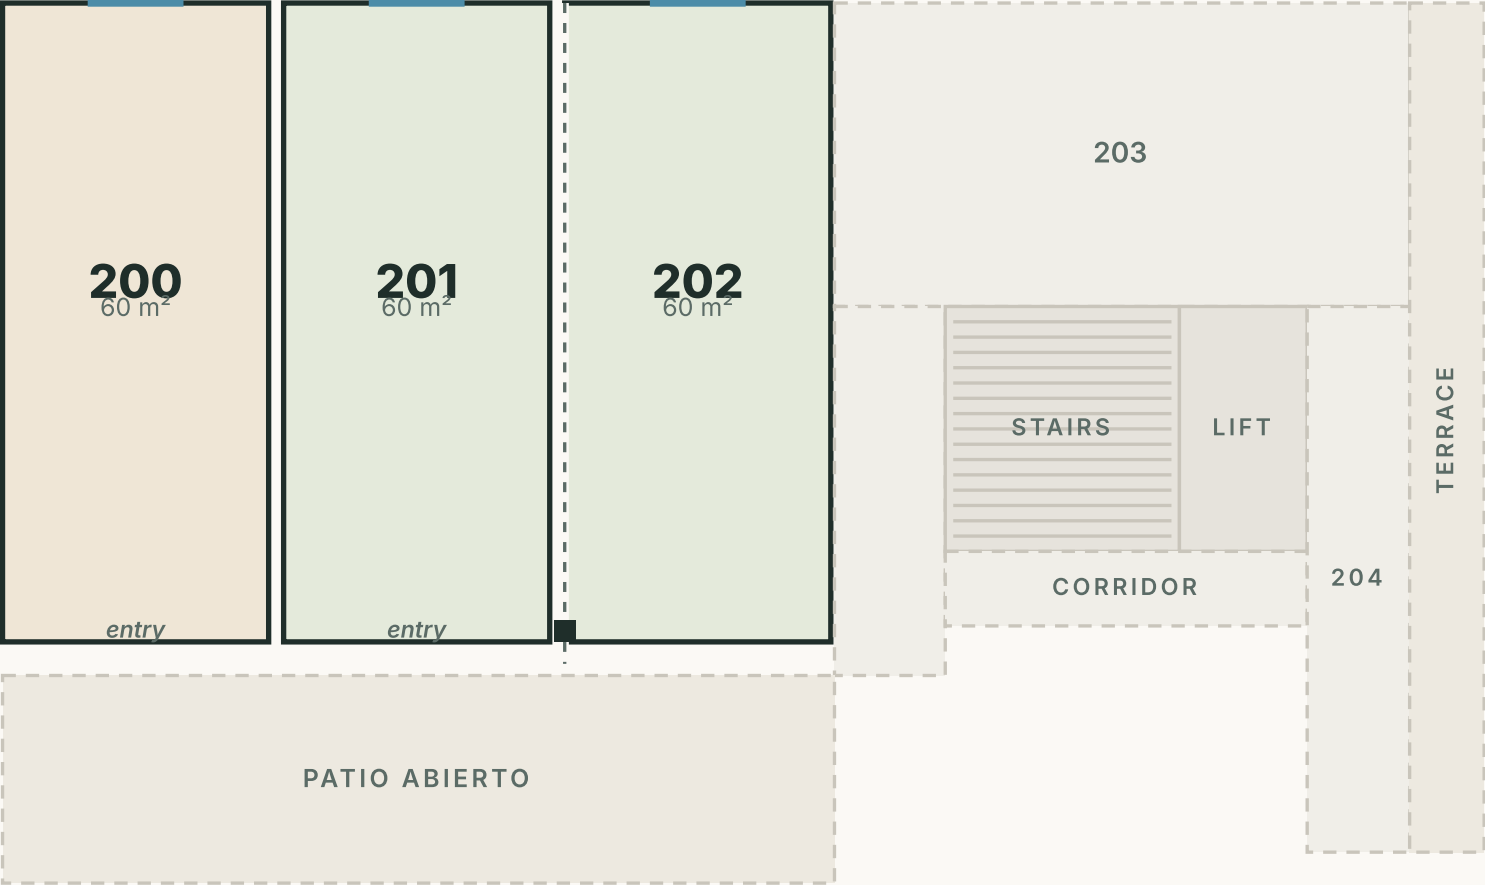

UNIDADES 201 + 202 · LA CLÍNICA DENTAL

120.00 m² · 1,292 pies² · distribución de ejemplo · áreas según las medidas del arquitecto; muros, puertas e instalaciones por confirmar en sitio

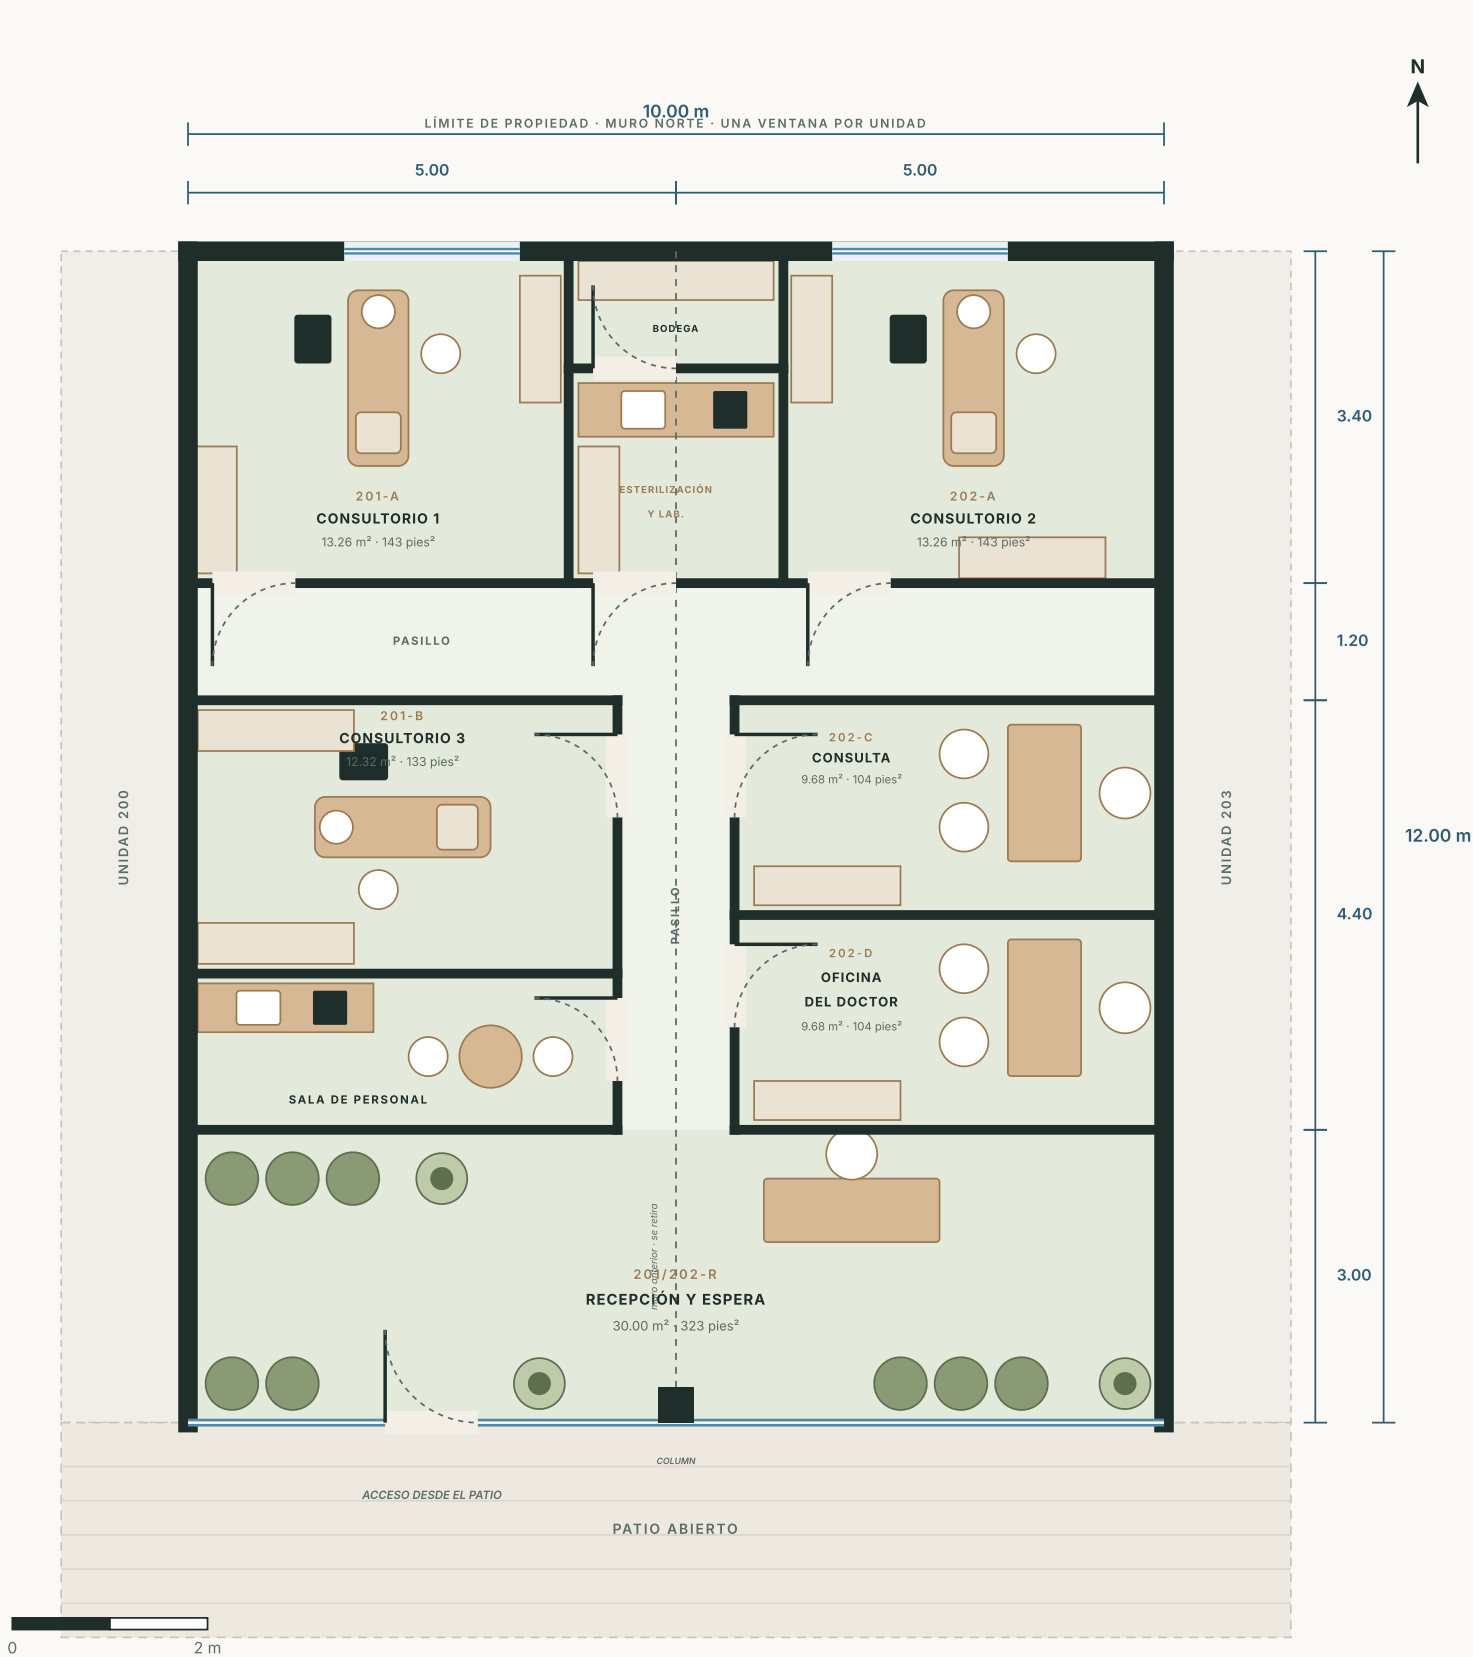

UNIDAD 200 · EL CONSULTORIO DENTAL

60.00 m² · 646 pies² · distribución de ejemplo · áreas según las medidas del arquitecto; muros, puertas e instalaciones por confirmar en sitio



NIVEL 2 · PLANO DE CONJUNTO — ALA NORTE (no se muestran las demás unidades)

